BK 38 X Pg 21

51315

LODGED BY [illegible]

90 JUN -1 AM 11:29

1000

[illegible]

Recorded In Plat Book
No. 38 Page 21
Part No.

CERTIFICATE OF OWNERSHIP AND DEDICATION

This is to certify that the undersigned is the owner of the land shown on this plat and hereby acknowledges the same to be the plat of MONTICELLO PLACE - SEC. 3

and does hereby dedicate in public use the COURT & DRIVES shown thereon.

OWNERS: PHILLIP W. LEIGH, SR.

Phillip W. Leigh Sr.

CERTIFICATE OF ACKNOWLEDGMENT

STATE OF KENTUCKY)
COUNTY OF JEFFERSON) SS

I, JAMES A. GREGORY, a Notary Public in and for the County aforesaid do hereby certify that the foregoing plat of MONTICELLO PLACE - SEC. 3 was this day presented to me by PHILLIP W. LEIGH, SR., known to me, who executed the Certificates in my presence and acknowledge it to be HIS free act and deed.

Witness my hand and seal this 30 day of March, 1990

My Commission expires 23rd day of SEPTEMBER, 1991.

James A. Gregory
Notary Public

CERTIFICATE OF APPROVAL

Approved this 1st day of JUNE, 1990

LOUISVILLE AND JEFFERSON COUNTY PLANNING COMMISSION

Paul A. Bergmann
Executive Director

CERTIFICATE OF RESERVATION OF ELECTRIC & TELEPHONE EASEMENTS

The spaces outlined by dashed lines and marked "electric and telephone easements" are hereby reserved as easements for electric and telephone utility purposes which includes: (1) the rights of ingress and egress across all lots, across street, and ways to and from the easements; (2) the right to cut down or trim any trees within the easements; (3) the right to trim or cut down any trees outside easement area within 10' of the closest conductor within the easement or a public way; (4) the right to cut down or trim any trees on private property that may be so defective as to present a hazard to the utility lines after reasonable notice to the property owner; (5) the right of any utility company above said easements to remove permanent structures or obstructions within the easements. No permanent structures shall be erected within the easement. Fences, shrubbery and gardens may occupy easement area at property owner's risk. The developer is to remove all trees that may interfere with the original construction of the electric lines and telephone lines to serve this subdivision.

(A) All property owners electric utility service lines shall be underground at locations designated by Louisville Gas and Electric Company (from L.G.&E.'s termination point at overhead source of service lines to customer's building); and this interest shall remain in, and the cost of installation and maintenance thereof shall be borne individually by the respective lot owner upon which the said service line is a part.

Additional easements are hereby dedicated and reserved to each property owner, together with the rights thereof and across their abutting lots or properties to install, operate and maintain electric service lines to L.G.&E.'s termination points (electric service wires, as installed, shall determine the exact location of said easements).

(B) The electric and telephone easements shown on this plat shall be maintained and preserved at their finished condition and no encroachments thereon and no change in the grade or elevation thereof shall be made on any person or lot owner without the consent in writing of the Louisville Gas and Electric Company and South Central Bell Telephone Company.

(C) Easements for overhead electric transmission and distribution feeder lines, poles and equipment appropriate in connection therewith are reserved over, across and under all spaces hereinafter park, open and driveway space areas; outlined by dash lines and designated for underground and overhead services.

Above ground electric transformers and pedestals may be installed at appropriate points on any electric easement.

In consideration of L.G.&E. providing service to the property shown on this plat it is granted the right to make future extensions of its lines from all overhead and underground distribution lines.

(D) Above ground telephone facilities and pedestals may be installed at appropriate points on any telephone easement.

NOTE

Also the right to overhang lots with service wires to serve adjacent lots

OWNERS: PHILLIP W. LEIGH, SR.

Phillip W. Leigh Sr.

CERTIFICATE OF RESERVATION OF SANITARY SEWER AND DRAINAGE EASEMENTS

An easement for sanitary sewer and drainage purposes is hereby reserved on, over and under the strips of land and tracts as dashed and bounded by dashed lines, marked "Sanitary Sewer and Drain Easement", together with the right of ingress and egress over all lots to and from the easements, for construction, operation and maintenance of sewers and drains over said lands. No permanent structure of any kind is to be placed on, over or under the land which is subject to said easements. The easements shall be for the benefit of the land in the subdivision and other land which naturally drains thereon, and said sewers and drains may be constructed by the Louisville and Jefferson County Metropolitan Sewer District, or any other public agency having legal authority for such construction, or by others subject to approval by the aforesaid Sewer District.

OWNERS: PHILLIP W. LEIGH, SR.

Phillip W. Leigh Sr.

CERTIFICATE OF RESERVATION OF GAS EASEMENT

The spaces outlined by dashed lines and marked "Gas Easement" are hereby reserved as easements for underground gas lines and appurtenances thereof, including the right to construct, operate, maintain, repair and remove such underground gas lines and appurtenances, and the right of ingress and egress over all lots to and from the easements and the right to cut down any trees within the easements that may interfere with the installation or operation of the lines. No permanent structure shall be erected within the easements. Any gas utility using said easement in common may remove permanent structure or obstruction within the easement. Fences, shrubbery and gardens may occupy easement area at the property owner's risk.

(A) All property owners gas utility supply lines shall be at locations designated by Louisville Gas and Electric Company (from L.G. & E.'s termination point throughout length of service and house lines and through enclosure's foundation); and this interest shall remain in, and the cost of installation and maintenance thereof shall be borne individually by the respective lot owner upon which the said gas line serves.

Appropriate easements are hereby dedicated and reserved to each property owner, together with the right of ingress and egress over abutting lots or properties to install, operate and maintain gas lines to L.G. & E.'s termination points. Gas lines, as installed, shall determine the exact location of said easements.

OWNERS: PHILLIP W. LEIGH, SR.

Phillip W. Leigh Sr.

CERTIFICATE OF RESERVATION OF DRAINAGE RETENTION BASIN EASEMENT

Easements for drainage and ponding purposes are hereby reserved on and over the land and spaces as defined and bounded by dashed lines, marked "Drainage Retention Basin Easement", together with the right of ingress and egress over all lots to and from the easements for construction, operation, maintenance and reconstruction of retention basins and other drainage improvements. No permanent structure of any kind shall be placed on or over the land within said easements, except for drainage structures, pavements and landscape planting. The easements shall be for the benefit of the land in the subdivision and additional drainage improvements may be constructed by Louisville and Jefferson County Metropolitan Sewer District, Jefferson County, or by any other public agency having legal authority for such construction, or by others subject to approval of the aforesaid Sewer District or Jefferson County Works Department. Said said easements areas are accepted for maintenance by said Sewer District, Jefferson County, or another responsible public agency, said areas shall be maintained by the owners of the underlying fee simple title.

OWNERS: PHILLIP W. LEIGH, SR.

Phillip W. Leigh Sr.

PROPERTY OWNER'S OBLIGATION

Certain improvements in this subdivision are required by the Metropolitan Subdivision Regulations as specified by an approved construction plan on file in the office of the Director of Works. It is the obligation of every property owner in the subdivision not to damage, alter or destroy those improvements and not to allow any omission or activity on his property that will impair the proper functioning of those improvements. For violation of this provision, the property shall be subject to the imposition of a lien for the amount necessary to remedy the violation which may be enforced in the same manner that mortgages are enforced, and persons responsible shall be subject to fine.

NOTICE OF BOND REQUIREMENT

After construction approval and release of the undersigned subdivider's bond by the Louisville and Jefferson County Planning Commission, the owner of any lot may be required to post a cash bond in the amount of $300.00 as a condition of obtaining a building permit pursuant to Section 7.70 of the Metropolitan Subdivision Regulations.

CERTIFICATE OF RESERVATION OF WATER LINE EASEMENT

Permanent easements for water mains and appurtenances are hereby reserved on, over, under and through the strips of land as defined and bounded by dashed lines marked "Louisville Water Company Easement" together with the right of ingress and egress over all lots to and from the easement(s) for construction, repairing, removing, replacing, reconstructing, maintaining and enjoyment of water mains. No permanent structure of any kind shall be erected on the strips of the portion of the land charged within the said easement(s) without written consent of Louisville Water Company. Fences, shrubbery, and gardens may occupy easement area at the owner's risk. Temporary rights are hereby reserved to use said adjacent to the permanent easement(s) herein granted for storage and movement of easements earth, rock, construction materials, tools, and equipment during construction of said water lines.

PHILLIP W. LEIGH, SR.

Phillip W. Leigh Sr.
OWNERS

LAND SURVEYOR'S CERTIFICATE

I hereby certify that this plat and survey were made under my supervision, and that the angular and linear measurements as witnessed by monuments shown hereon, are true and correct to the best of my knowledge and belief. This survey and plat meets or exceeds the minimum standards of governing authorities

James A. Gregory
Signature JAMES A. GREGORY L.S. # 1021 — MARCH 5, 1990 Date

STATE OF KENTUCKY
J. A. GREGORY
1021
REGISTERED
LAND SURVEYOR

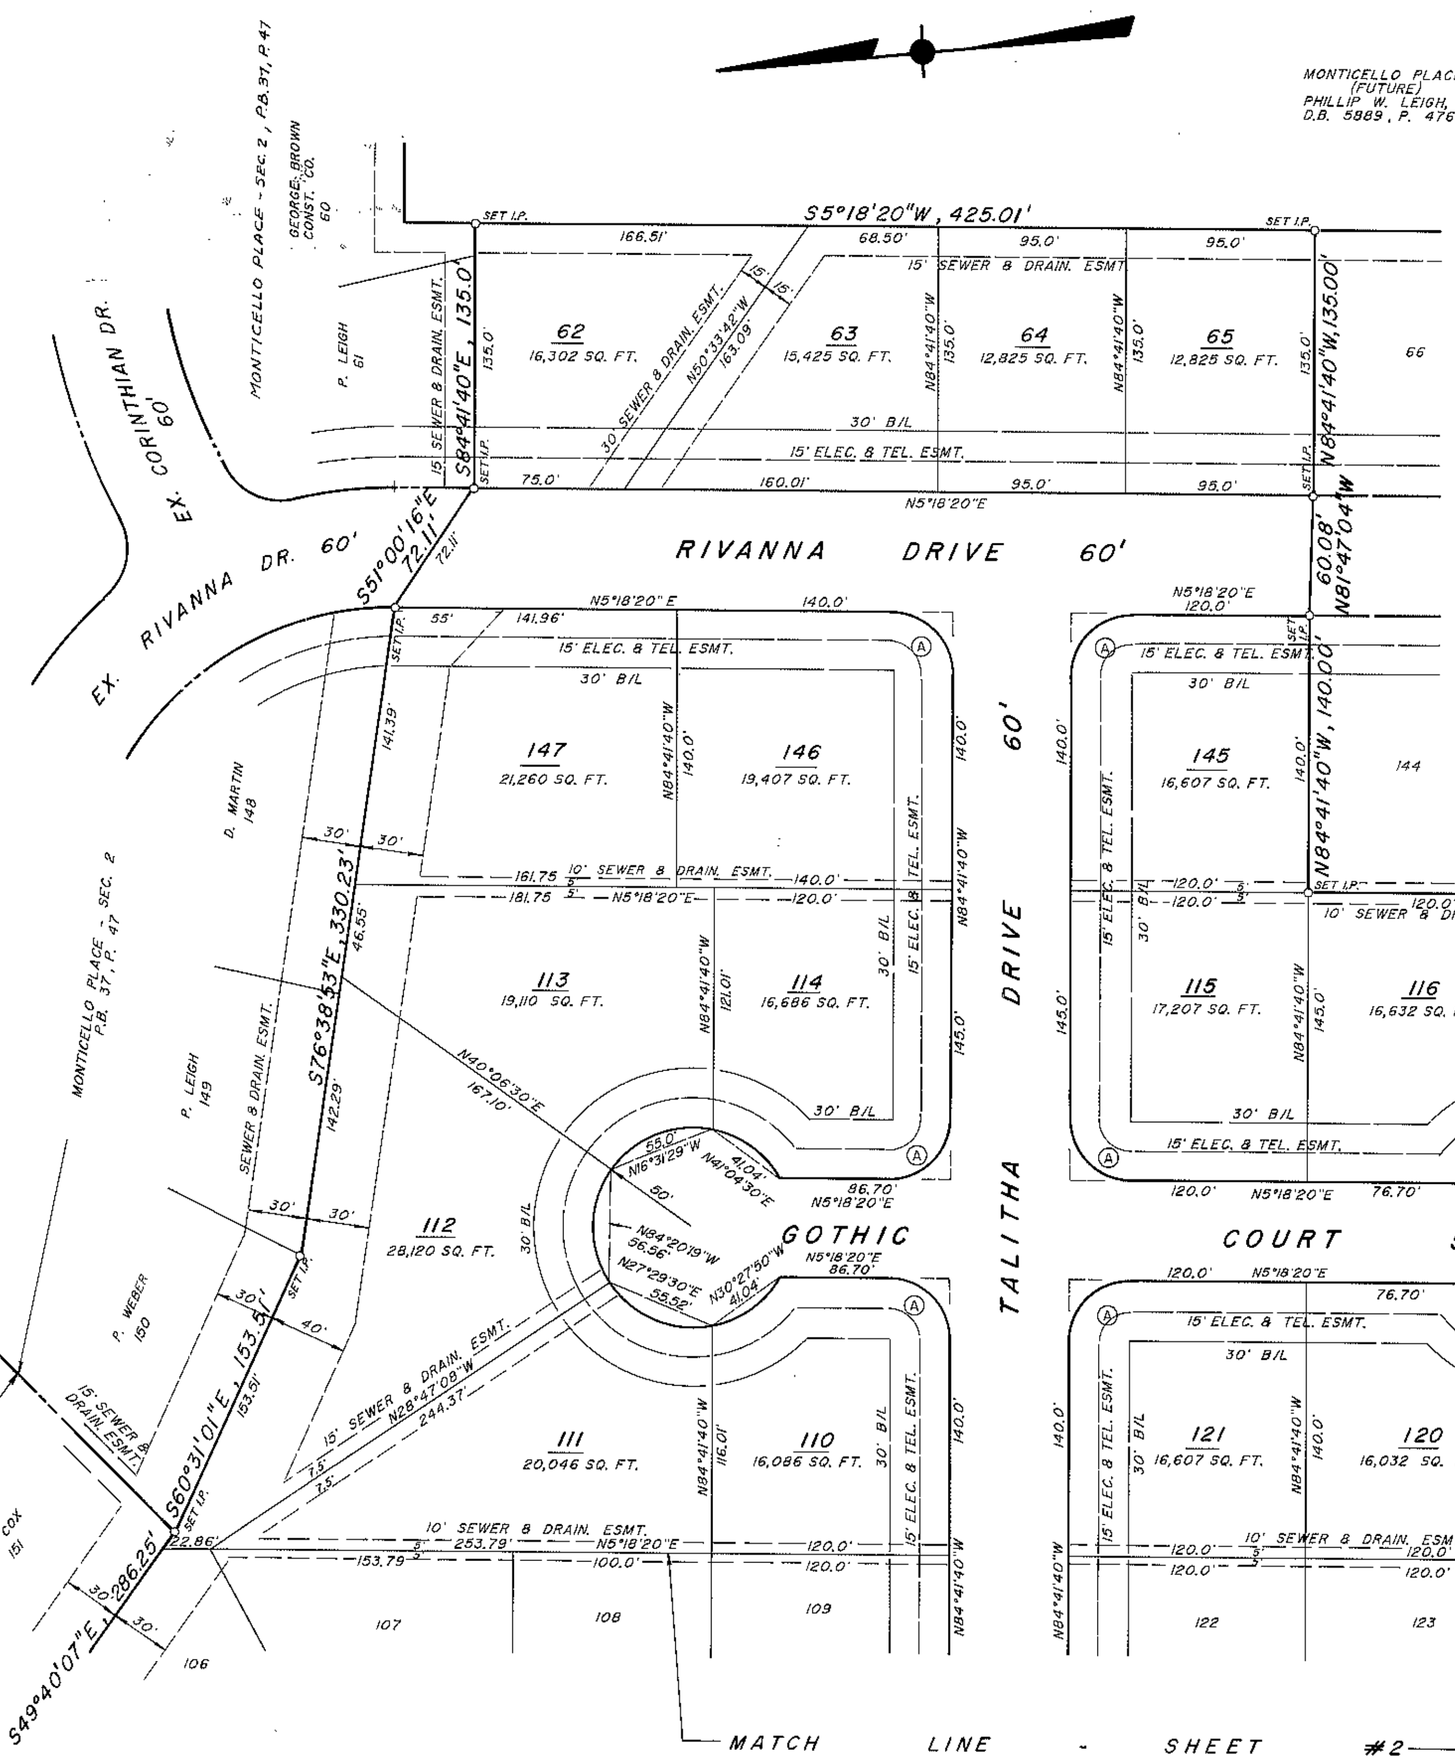

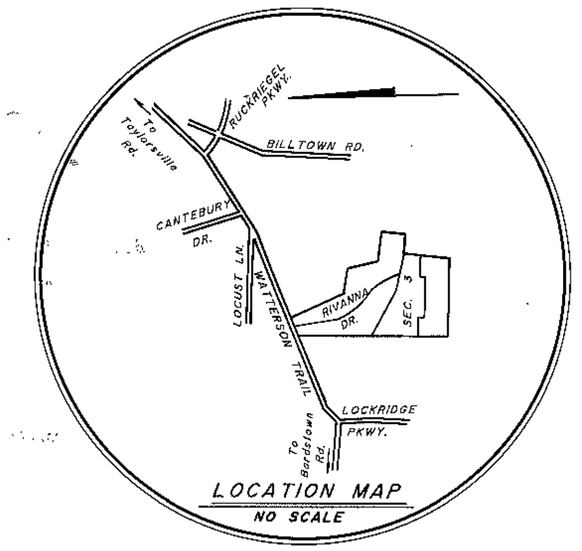

MONTICELLO PLACE (FUTURE)
PHILLIP W. LEIGH, SR.
D.B. 5713, P. 903 &
D.B. 5713, P. 908

PHILLIP W. LEIGH, SR.
D.B. 5713, P. 903 &
D.B. 5713, P. 908

THE DEPTH OF ALL ROADSIDE SWALES INCLUDING DRIVEWAY ENTRANCES AND CULVERTS SHALL BE 1.88' BELOW FINISHED STREET CENTERLINE ELEVATION, UNLESS OTHERWISE NOTED ON THE CONSTRUCTION PLANS.

THERE SHALL BE NO CONSTRUCTION OF GARAGES, BARNS, OUT BUILDINGS, SWIMMING POOLS, ETC. WITHIN THE 150' LOU. GAS & ELEC. CO. EASEMENT.

ALL LOTS IN THIS SECTION ARE SUBJECT TO A DEED OF RESTRICTIONS RECORDED IN DEED BOOK 5903 PAGE 267.

ALL DRIVEWAY PIPE SHALL BE MINIMUM 12" R.C.P.

51314
6-4-90

Recorded In Plat Book
No. 38 Page 21
Part No.

RECORD PLAT

MONTICELLO PLACE

SEC. 3 - 25.7598 ACRES
JEFFERSON CO., KENTUCKY

OWNER - DEVELOPER
PHILLIP W. LEIGH, SR.
9502 WATTERSON TRAIL
JEFFERSONTOWN, KY. 40299

TITLE:
D.B. 5713, P. 903 &
D.B. 5713, P. 908
R-4 ZONE
48 LOTS

SCALE: 50 25 0 50
SCALE: 1" = 50'

DATE: MARCH 5, 1990

LOUISVILLE PLANNING AND ENGINEERING CO., INC.
2210 GOLDSMITH LN, SUITE 109 • LOUISVILLE, KY. 40218 • 459-5123

BK 38 X Pg 21

DOCKET NO. 10-22-87

SHEET 1 OF 2

BK 38 X Pg 21